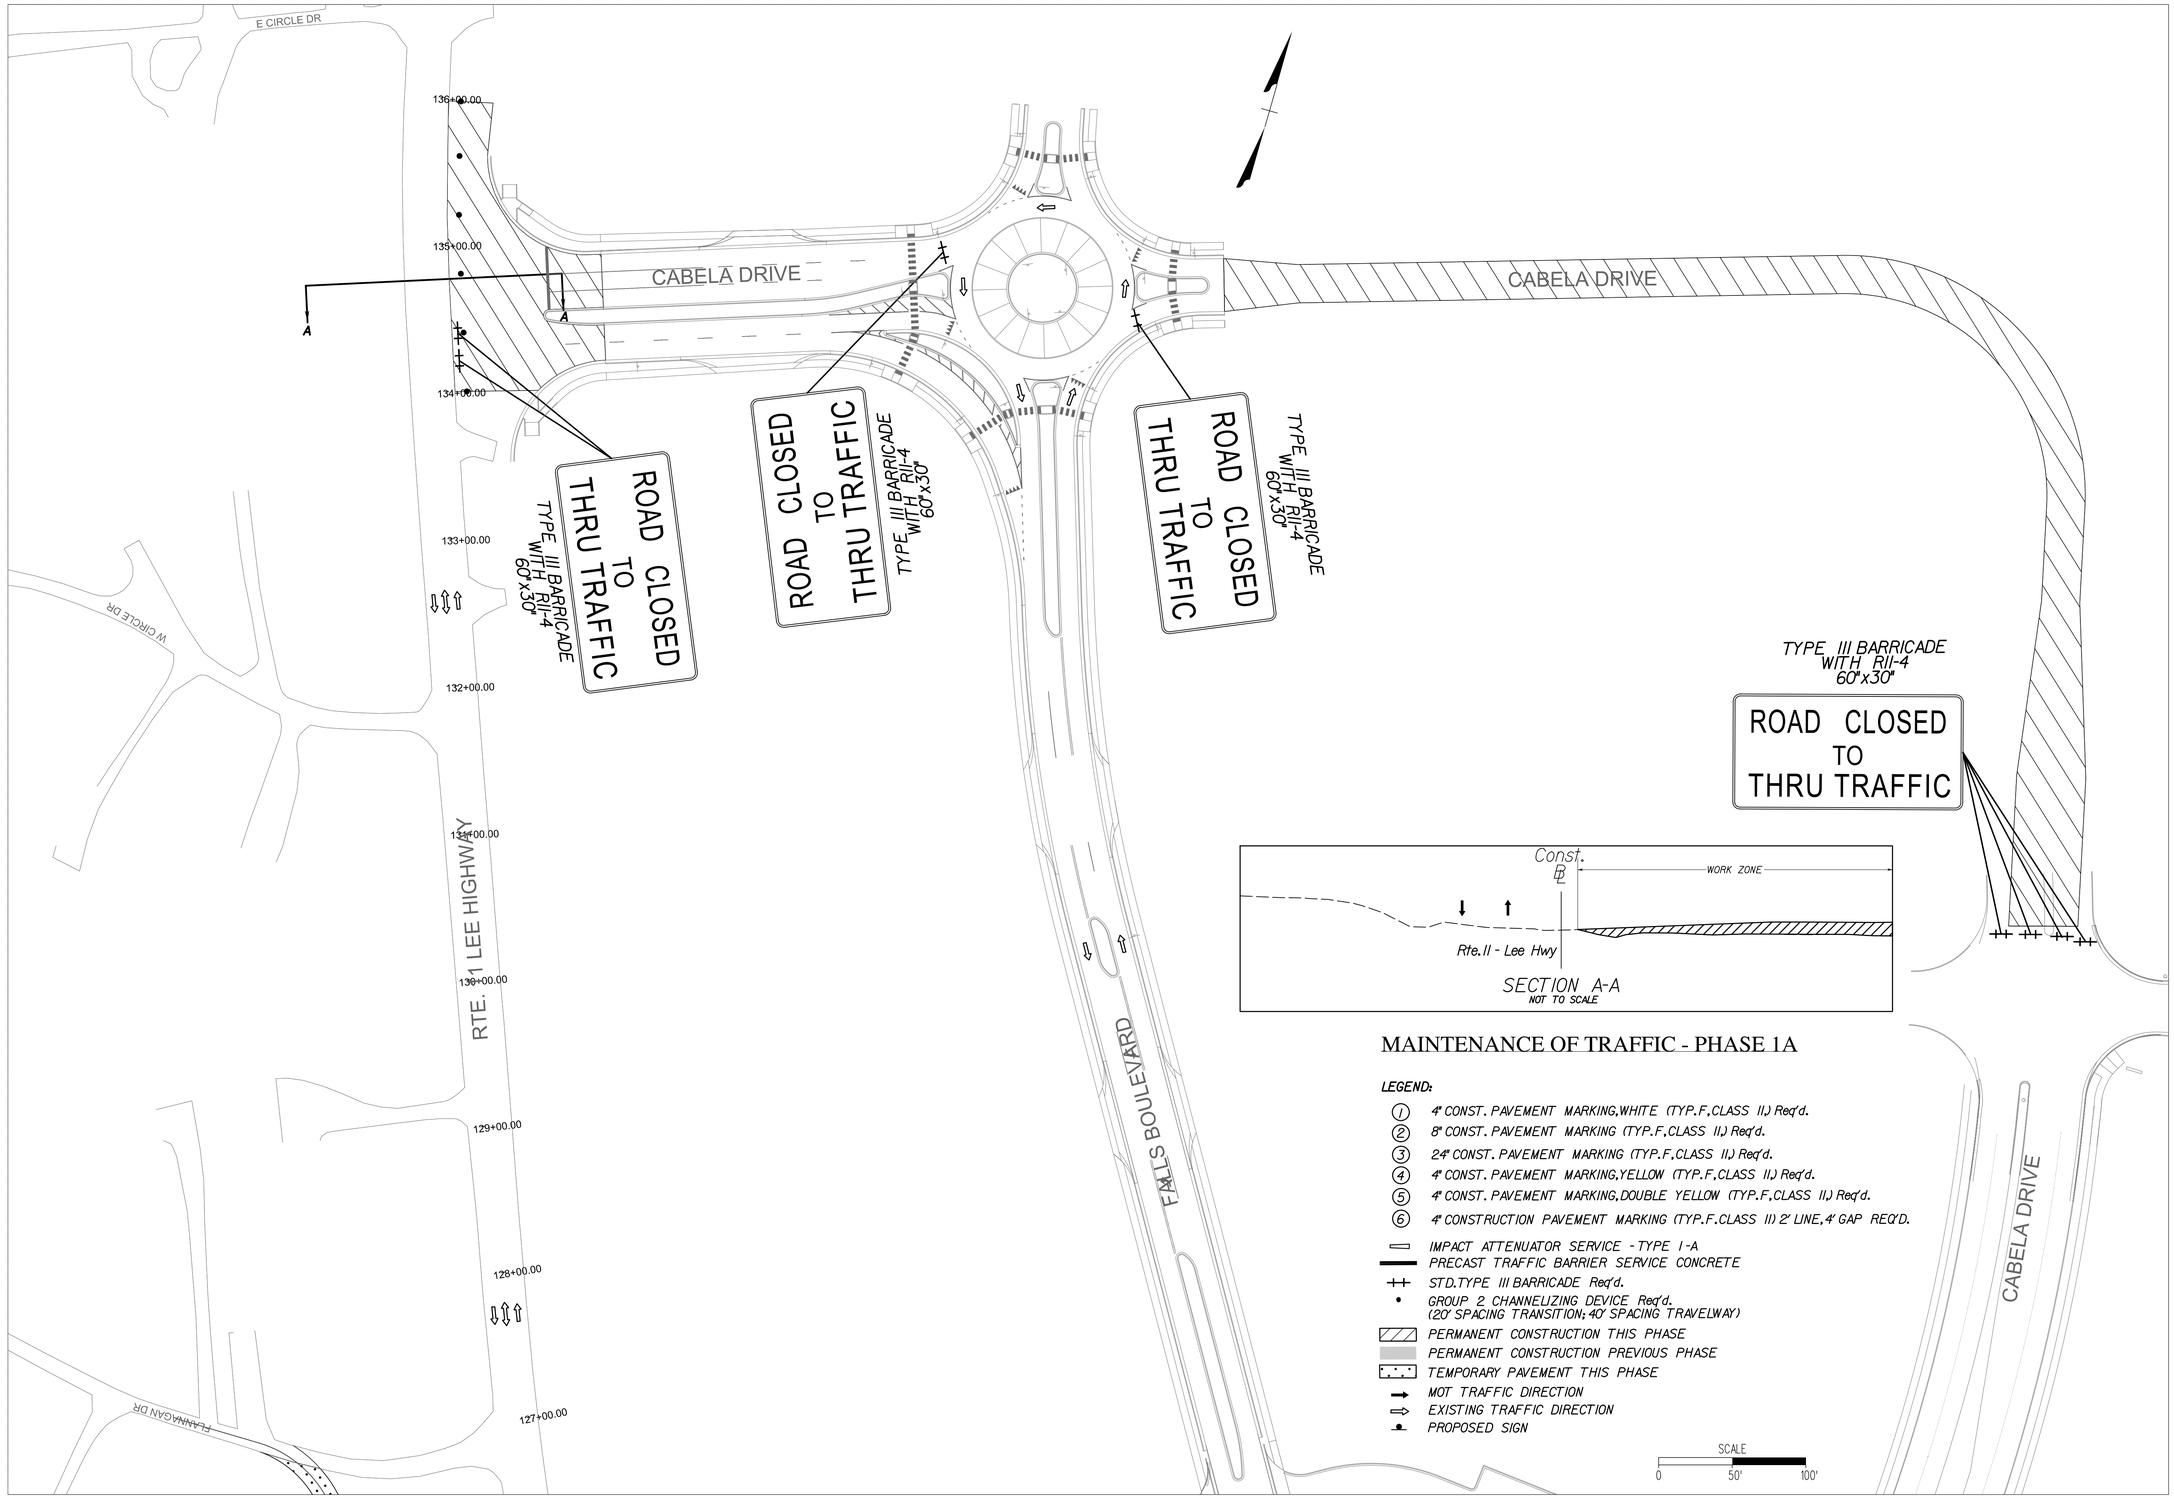

7/17/2017

CITY OF
BRISTOL, VIRGINIA
300 LEE STREET
BRISTOL, VA 24201
(276) 645-7470

REVISIONS

DATE

MARK S. VASCO
Lic. No. 021622
COMMONWEALTH OF VIRGINIA
PROFESSIONAL ENGINEER

Mark S Vasco
2017.07.18 21:49:44 -04'00'

WIDENING OF
LEE HIGHWAY
MOT
UPC 105753

MAINTENANCE
OF TRAFFIC
PHASE 1A

DATE:
MAY 2017

DRAWING NO.
XXX-XXX

FILE NAME:
LEE HWY EXIT 5

SHEET NUMBER
8.4 OF 11